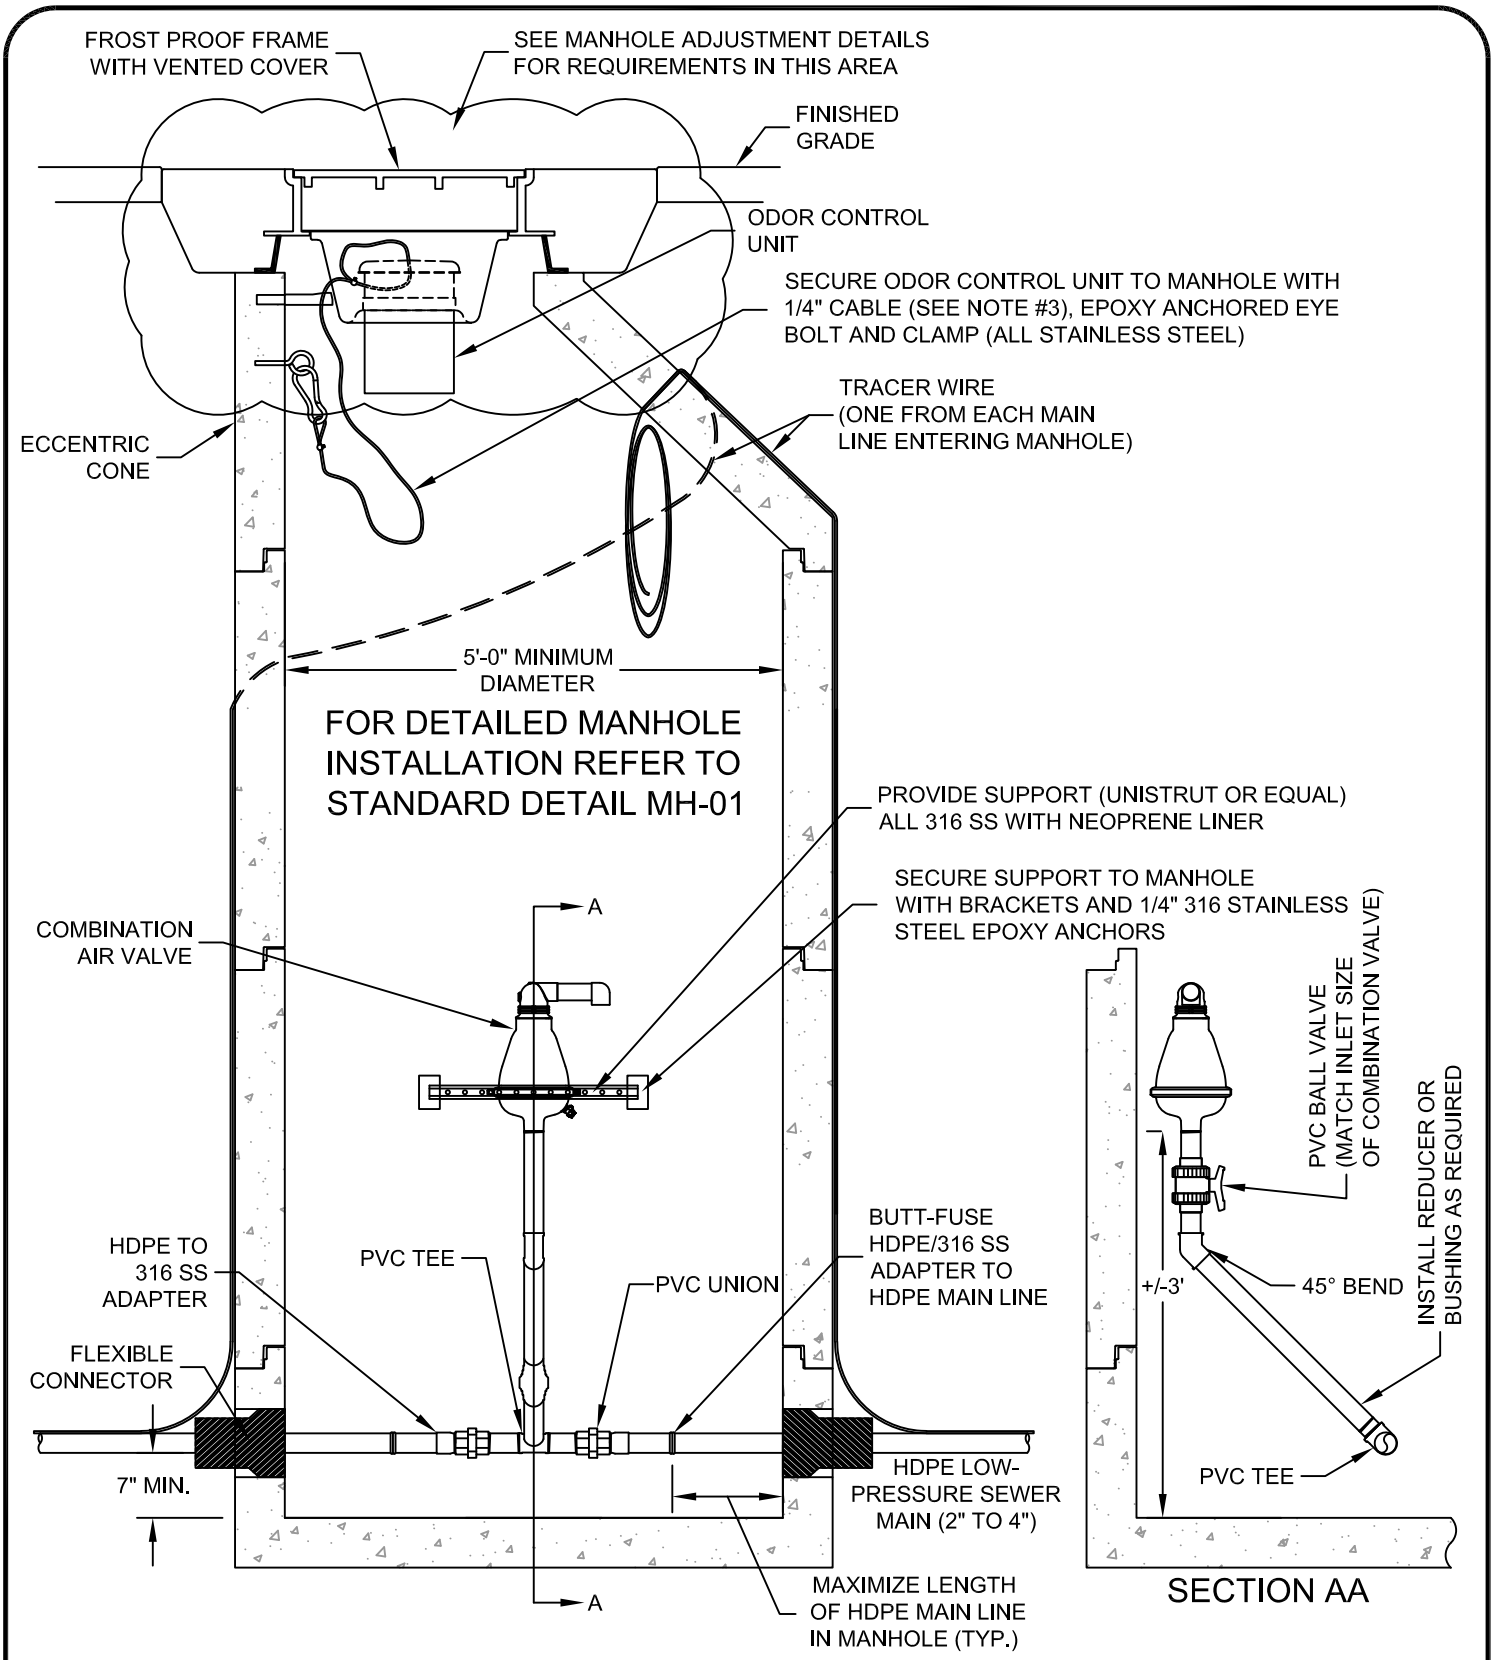

NOTES:
1. ALL PIPE AND FITTINGS SHALL BE SCHEDULE 80 PVC.
2. ALL METALLIC HARDWARE AND ACCESSORY EQUIPMENT SHALL BE 316 STAINLESS STEEL.
3. CABLE SHALL BE OF SUFFICIENT LENGTH TO ALLOW THE ODOR CONTROL UNIT TO BE PLACED ON THE SURROUNDING SURFACE WITHOUT THE NEED TO DISCONNECT THE CLAMP.
4. COMBINATION AIR VALVE MANHOLES SHALL BE POLYMER CONCRETE.

Snyderville Basin Water Reclamation District	LOW-PRESSURE COMBINATION AIR VALVE	STANDARD DETAIL LP-03 Revision Date: 2/23/26