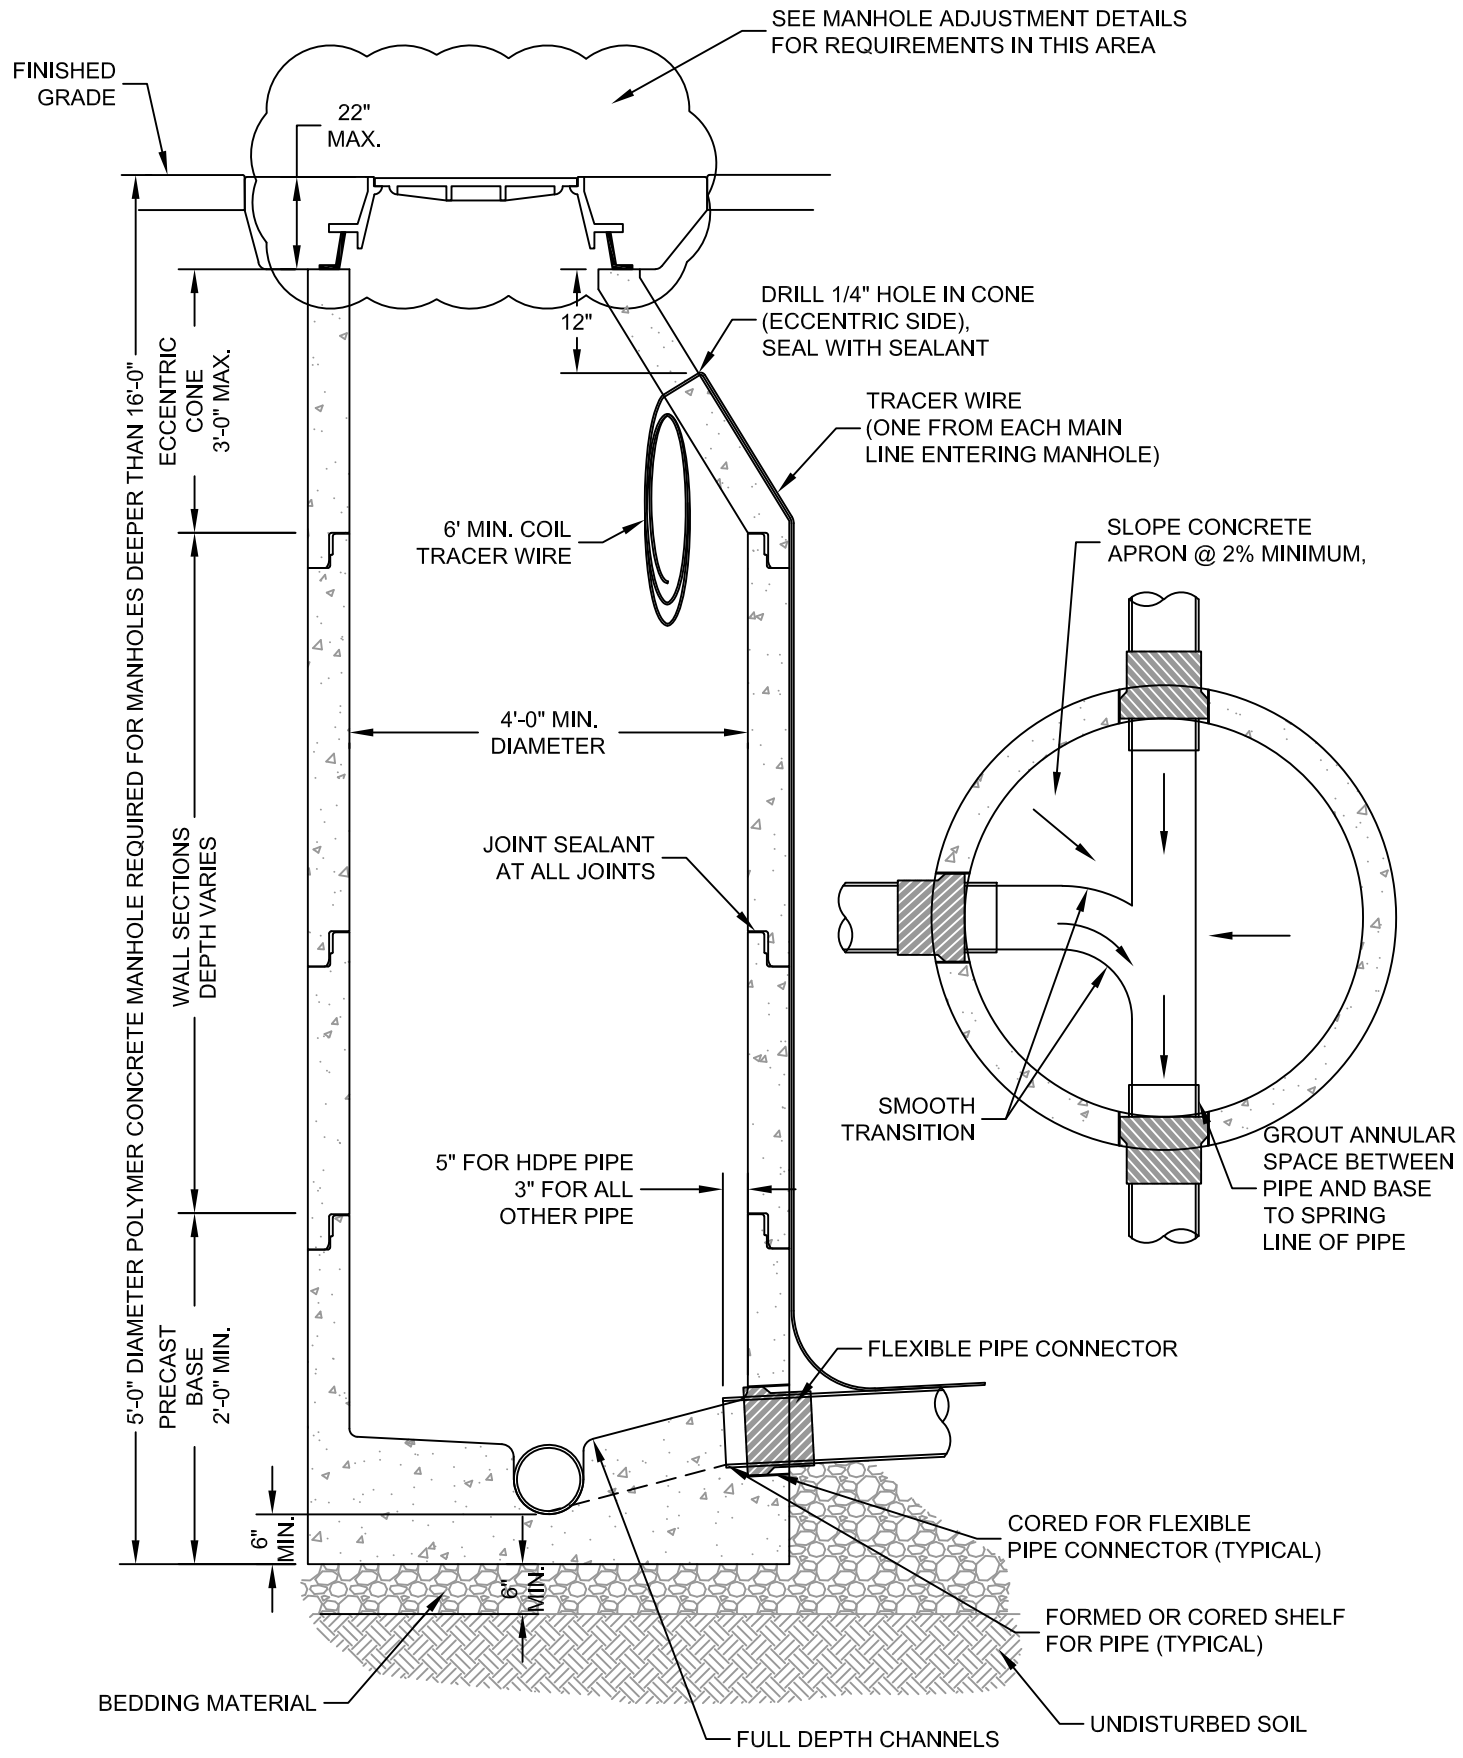

Snyderville Basin Water Reclamation District

PRECAST MANHOLE WITH PRECAST BASE

STANDARD DETAIL

MH-01

Revision Date: 2/23/26